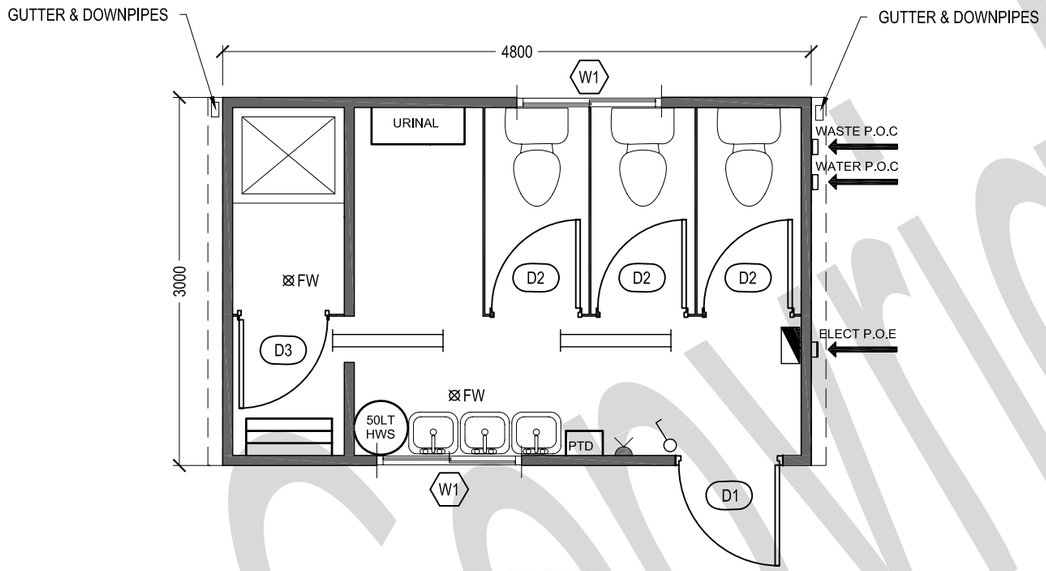

FLOOR PLAN

Scale: 1:50

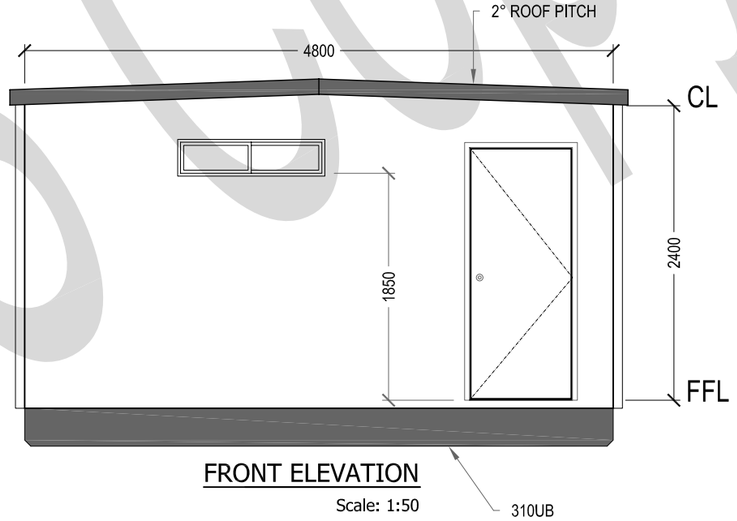

FRONT ELEVATION

Scale: 1:50

LEGEND

MK	ITEM DESCRIPTION	QTY
D1	820 EXTERNAL DOOR	1
D2	720 INTERNAL TIMBER DOOR	3
D3	600 INTERNAL TIMBER DOOR	1
W1	1200 x 300h WINDOW	2
	FLUORESCENT LIGHT - DIFF	2
	CIRCUIT BREAKER BOARD (POA)	1
	LIGHT SWITCH	1
HWS	HOT WATER SYSTEM	1
FW	FLOOR WASTE	2

GPO AND POWER

MK	ITEM DESCRIPTION	QTY
A	DOUBLE GPO - 10AMP - 1250 AFL	1

MBS Copyright

MBS Modular Building SYSTEMS 02 96364445

146 GILBA ROAD
GIRRAWEEN
2145
TEL: 9636 4445
FAX: 9636 4454

CLIENT APPROVAL

SIGNATURE:
NAME: .....
DATE: .....

No.	DESCRIPTION	DATE
A	TEMPLATE	01.09.2008

CLIENT:
MODULAR BUILDING SYSTEM

© COPYRIGHT. THE INFORMATION IDEAS AND CONCEPTS CONTAINED IN THIS DOCUMENT ARE CONFIDENTIAL. THE RECIPIENT(S) OF THIS DOCUMENT IS/ARE PROHIBITED FROM DISCLOSING SUCH INFORMATION, IDEAS AND CONCEPTS TO ANY PERSON WITHOUT THE PRIOR WRITTEN CONSENT OF MODULAR BUILDING SYSTEMS Pty. Ltd

TITLE:
4.8 x 3.0 ABLUTION

QUOTATION NUMBER:	TEMPLATE
DATE:	26.08.08
DRAWN BY:	B.G
CHECKED BY:	ARTH

DRAWING NUMBER:
MP-BT-AB-4830-01

SHEET: 1 OF 1 REV: A

SCALE: 1:50 SHEET A3

h:\design\mbs building catalogue\amenities\ablutions\mp-bt-ab-4830-01.dwg